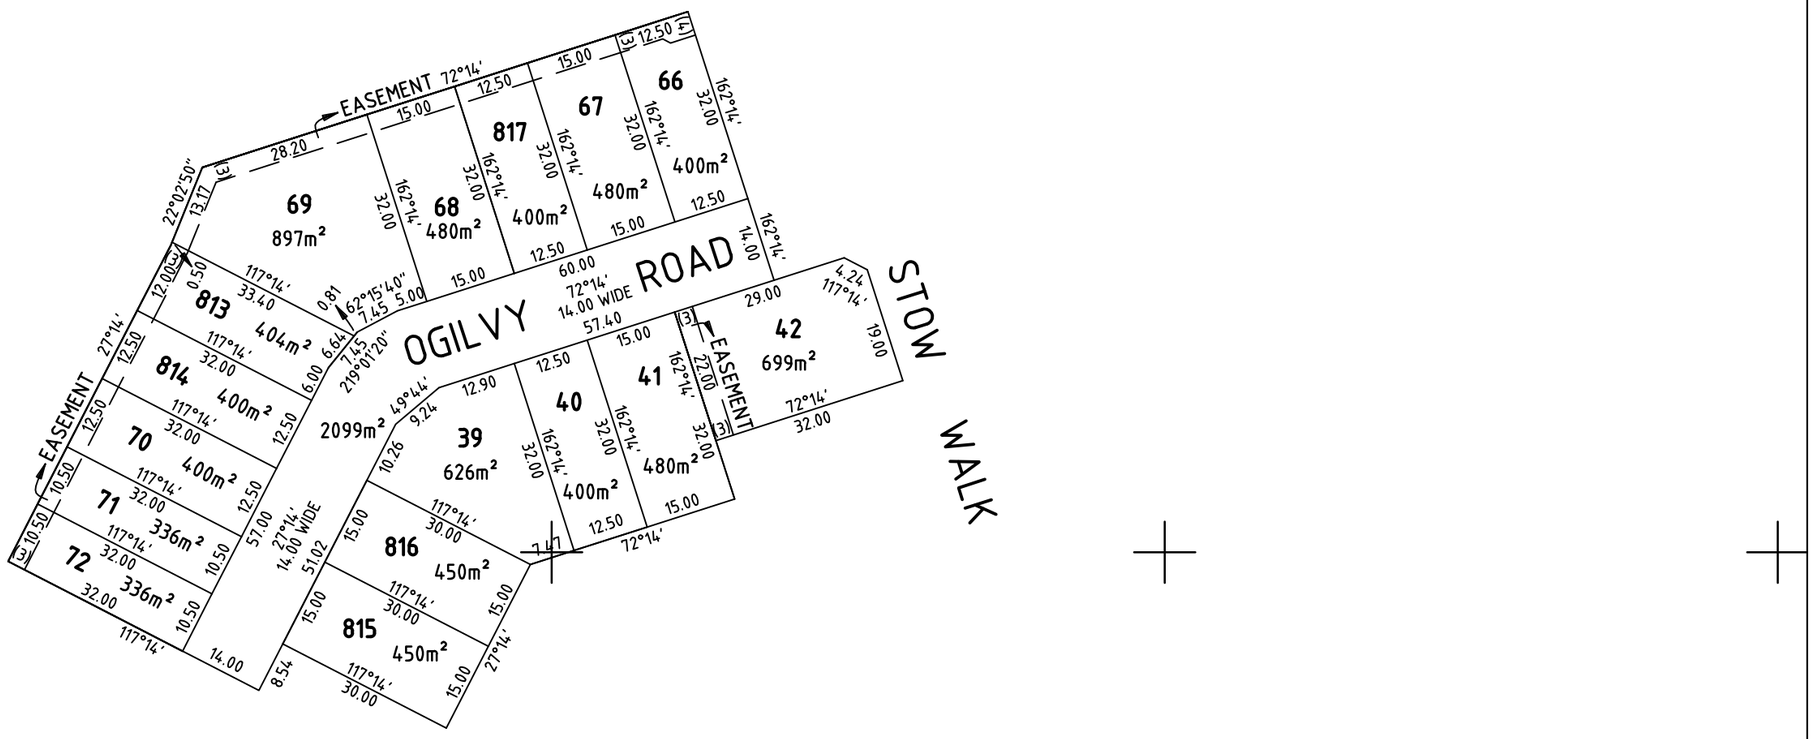

REV	DATE	DESCRIPTION	CALC	FIELD
J	13.03.2019	STAGE 2B - LOTS 66,67 & 817	DEL	

ADDITIONS, AMENDMENTS AND APPROVALS

6400 E

6500 E

Alexander & Symonds Pty Ltd
11 King William Street Kent Town,
South Australia 5067
PO Box 1000 Kent Town, SA 5071
ABN 93007 753 988

T (08) 8130 1666
F (08) 8362 0099
W www.alexander.com.au
E adelaide@alexander.com.au

+ Property + Land Development +
+ Construction + Mining +
+ Spatial Information Management +

Alexander Symonds Surveying Consultants

HIGHFIELD
SPRINGWOOD STAGE 2A
PEGGING PLAN

DRAWING No. A010816CAD High Rev J St 2A

SHEET 1 OF 1

REVISION J

6700 E